


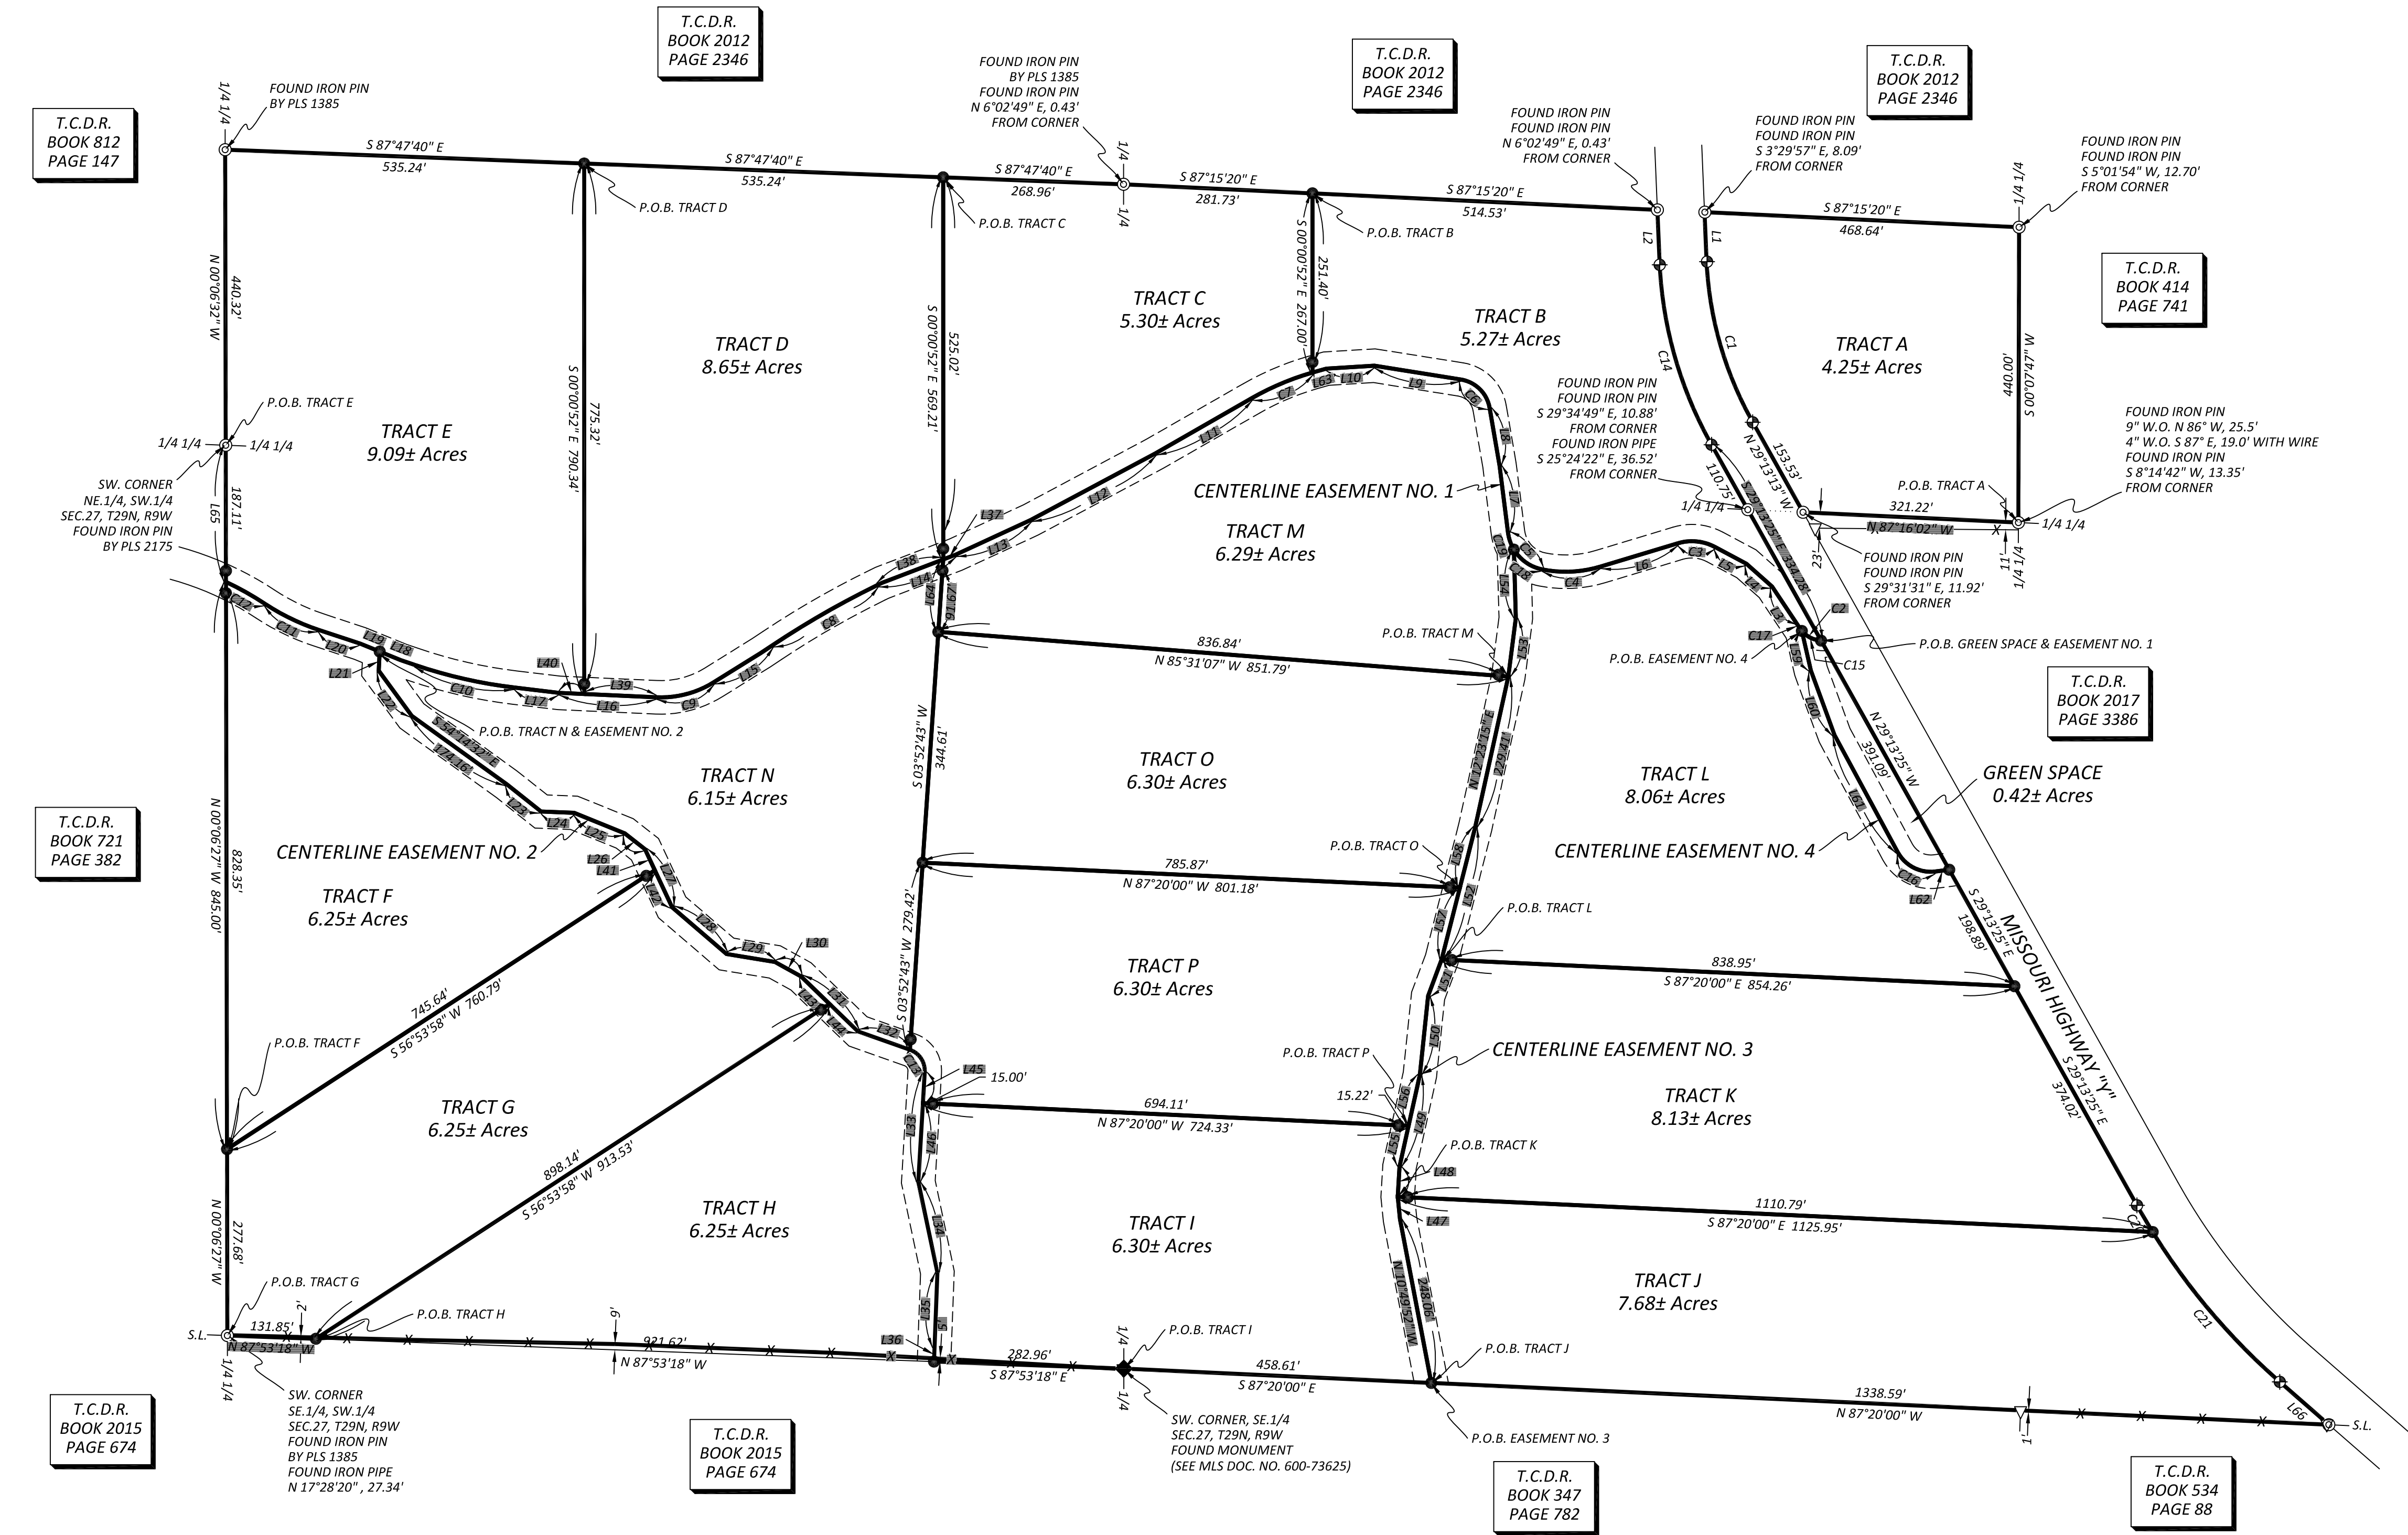

CURVE TABLE				
CURVE	ARC LENGTH	RADIUS	CHORD BEARING	CHORD LENGTH
C1	251.09'	538.70'	S 15°52'37" E	248.82'
C2	37.77'	41.00'	N 60°00'42" W	36.45'
C3	57.16'	73.00'	N 84°21'19" W	55.71'
C4	87.54'	179.24'	S 87°12'19" W	86.68'
C5	79.99'	64.00'	N 42°59'43" W	74.89'
C6	64.63'	52.00'	N 45°21'34" W	60.55'
C7	98.80'	499.00'	S 67°05'23" W	98.56'
C8	180.59'	1361.00'	S 60°09'23" W	180.46'
C9	89.62'	149.00'	S 75°21'53" W	88.27'
C10	152.52'	730.00'	N 77°12'29" W	152.25'
C11	89.28'	337.42'	N 64°09'15" W	89.02'
C12	67.08'	467.00'	N 60°41'20" W	67.02'
C13	42.56'	33.00'	S 33°36'33" E	39.67'
C14	281.51'	608.70'	S 16°04'10" E	279.00'
C15	32.94'	41.00'	N 63°23'17" W	32.06'
C16	67.53'	56.00'	S 62°54'41" E	63.51'
C17	4.83'	41.00'	S 36°59'52" E	4.83'
C18	53.08'	64.00'	S 55°02'37" E	51.57'
C19	26.92'	64.00'	N 19°14'11" W	26.72'
C20	46.14'	890.40'	S 30°27'58" E	46.14'
C21	293.85'	890.40'	S 40°18'02" E	292.77'

LEGEND

These standard symbols will be found in the drawing.

-----	EASEMENT LINE
-X-X-	FENCE LINE
P.O.B.	PLACE OF BEGINNING
T.C.D.R.	TEXAS COUNTY DEED RECORD
+	FOUND R.O.W. MARKER
◆	FOUND MONUMENT
▽	FENCE CORNER
⊙	FOUND IRON PIN
●	SET 1/2" REBAR

THIS MAP COMPLIES WITH THE MISSOURI MAP ACCURACY STANDARD. ACCURACY STANDARD IS CLASS 1

CLASS OF PROPERTY: RURAL



LINE TABLE		
LINE	BEARING	DISTANCE
L1	N 02°30'51" W	73.87'
L2	S 02°23'29" E	81.90'
L3	N 33°37'16" W	74.87'
L4	N 48°25'58" W	51.16'
L5	N 61°55'25" W	53.07'
L6	S 73°12'47" W	120.35'
L7	N 07°11'17" W	101.14'
L8	N 09°45'21" W	86.63'
L9	N 80°57'48" W	130.37'
L10	S 86°31'15" W	71.81'
L11	S 60°10'10" W	164.88'
L12	S 61°55'02" W	210.54'
L13	S 65°11'28" W	123.53'
L14	S 68°45'52" W	124.92'
L15	S 57°47'28" W	103.33'
L16	N 87°24'18" W	145.20'
L17	N 83°11'37" W	66.74'
L18	N 69°10'51" W	36.05'
L19	N 67°52'18" W	31.73'
L20	N 71°44'05" W	64.33'
L21	S 02°53'44" W	28.59'
L22	S 36°14'37" E	83.45'
L23	S 51°33'45" E	65.38'
L24	S 87°43'11" E	49.16'
L25	S 67°56'39" E	81.44'
L26	S 51°57'01" E	38.35'
L27	S 25°01'49" E	95.54'
L28	S 49°20'28" E	106.77'
L29	S 80°44'18" E	72.98'
L30	S 61°00'42" E	44.60'
L31	S 45°59'09" E	117.95'
L32	S 70°33'34" E	82.22'
L33	S 03°20'29" W	163.98'
L34	S 11°52'47" E	138.10'
L35	S 02°10'48" W	112.04'
L36	S 02°10'48" W	20.68'
L37	S 69°04'52" W	19.70'
L38	S 68°42'18" W	105.23'
L39	N 87°24'18" W	107.49'
L40	N 87°24'18" W	37.70'
L41	S 25°01'49" E	34.59'
L42	S 25°01'49" E	60.95'
L43	S 45°59'09" E	58.97'
L44	S 45°59'09" E	58.97'
L45	S 03°20'29" W	46.55'
L46	S 03°20'29" W	117.43'
L47	N 05°47'14" W	33.74'
L48	N 03°21'30" E	45.03'
L49	N 12°30'21" E	140.47'
L50	N 05°55'45" E	117.84'
L51	N 20°23'49" E	57.87'
L52	N 14°14'36" E	203.76'
L53	N 07°18'07" E	87.92'
L54	N 01°36'11" W	101.93'
L55	N 12°30'21" E	62.37'
L56	N 12°30'21" E	78.10'
L57	N 14°14'36" E	110.42'
L58	N 14°14'36" E	93.34'
L59	S 12°50'30" E	60.64'
L60	S 20°10'05" E	102.53'
L61	S 28°21'56" E	197.78'
L62	N 82°32'34" E	20.43'
L63	S 74°00'34" W	21.26'
L64	S 03°52'43" E	108.19'
L65	N 00°06'27" W	203.64'
L66	S 48°51'43" E	97.00'

SURVEYOR'S NOTES:

- SURVEYOR HAS MADE NO INVESTIGATION OR INDEPENDENT SEARCH FOR EASEMENTS OF RECORD, ENCUMBRANCES, RESTRICTIVE COVENANTS, OWNERSHIP TITLE EVIDENCE, OR ANY OTHER FACTS THAT AN ACCURATE AND CURRENT TITLE SEARCH MAY DISCLOSE.
- PARENT DEED RECORDED IN TEXAS COUNTY DEED RECORD BOOK 2018 AT PAGE 3736, IN THE RECORDER'S OFFICE OF TEXAS COUNTY, MISSOURI.

REVISED 12/12/2019: CHANGED ALL INGRESS AND EGRESS EASEMENTS FROM 30 FOOT TO 50 FOOT WIDE.
REVISED 12/23/2019: CHANGED DESCRIPTIONS OF ALL EASEMENTS TO "25 FEET EACH SIDE OF THE FOLLOWING DESCRIBED CENTERLINE".

CARMACK SURVEYING, INC.

1801 HWY. 32
ROCKY, MO. 65657
PH: 417-458-4798


SURVEYOR'S CERTIFICATION

I, LOUIE E. CARMACK JR., MISSOURI REGISTERED LAND SURVEYOR, NO. 2290, DECLARE THAT THE SURVEY SHOWN ON THIS PLAT WAS MADE BY ME OR UNDER MY DIRECTION, AND IS CERTIFIED TO BE IN ACCORDANCE WITH THE CURRENT MISSOURI STANDARDS FOR PROPERTY SURVEYS.

C. OF A. NO. 2009021547.

DATE FIELD WORK COMPLETED: 12/9/2019

LOUIE E. CARMACK JR.

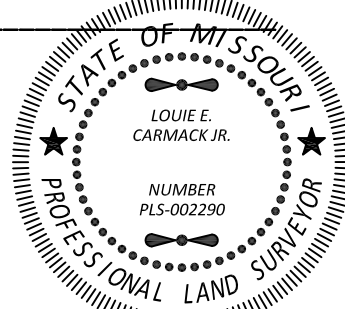

SURVEY FOR WOODS AND WATERS

DRAWN RLS	DATE 12/11/19	TEXAS COUNTY, MO. SEC. 27 T29N, R9W
APPROVED LEC	DATE 12/11/19	
SCALE 1" = 150'	SHEET 1 OF 2	PROJECT NO. C-8824-R2